


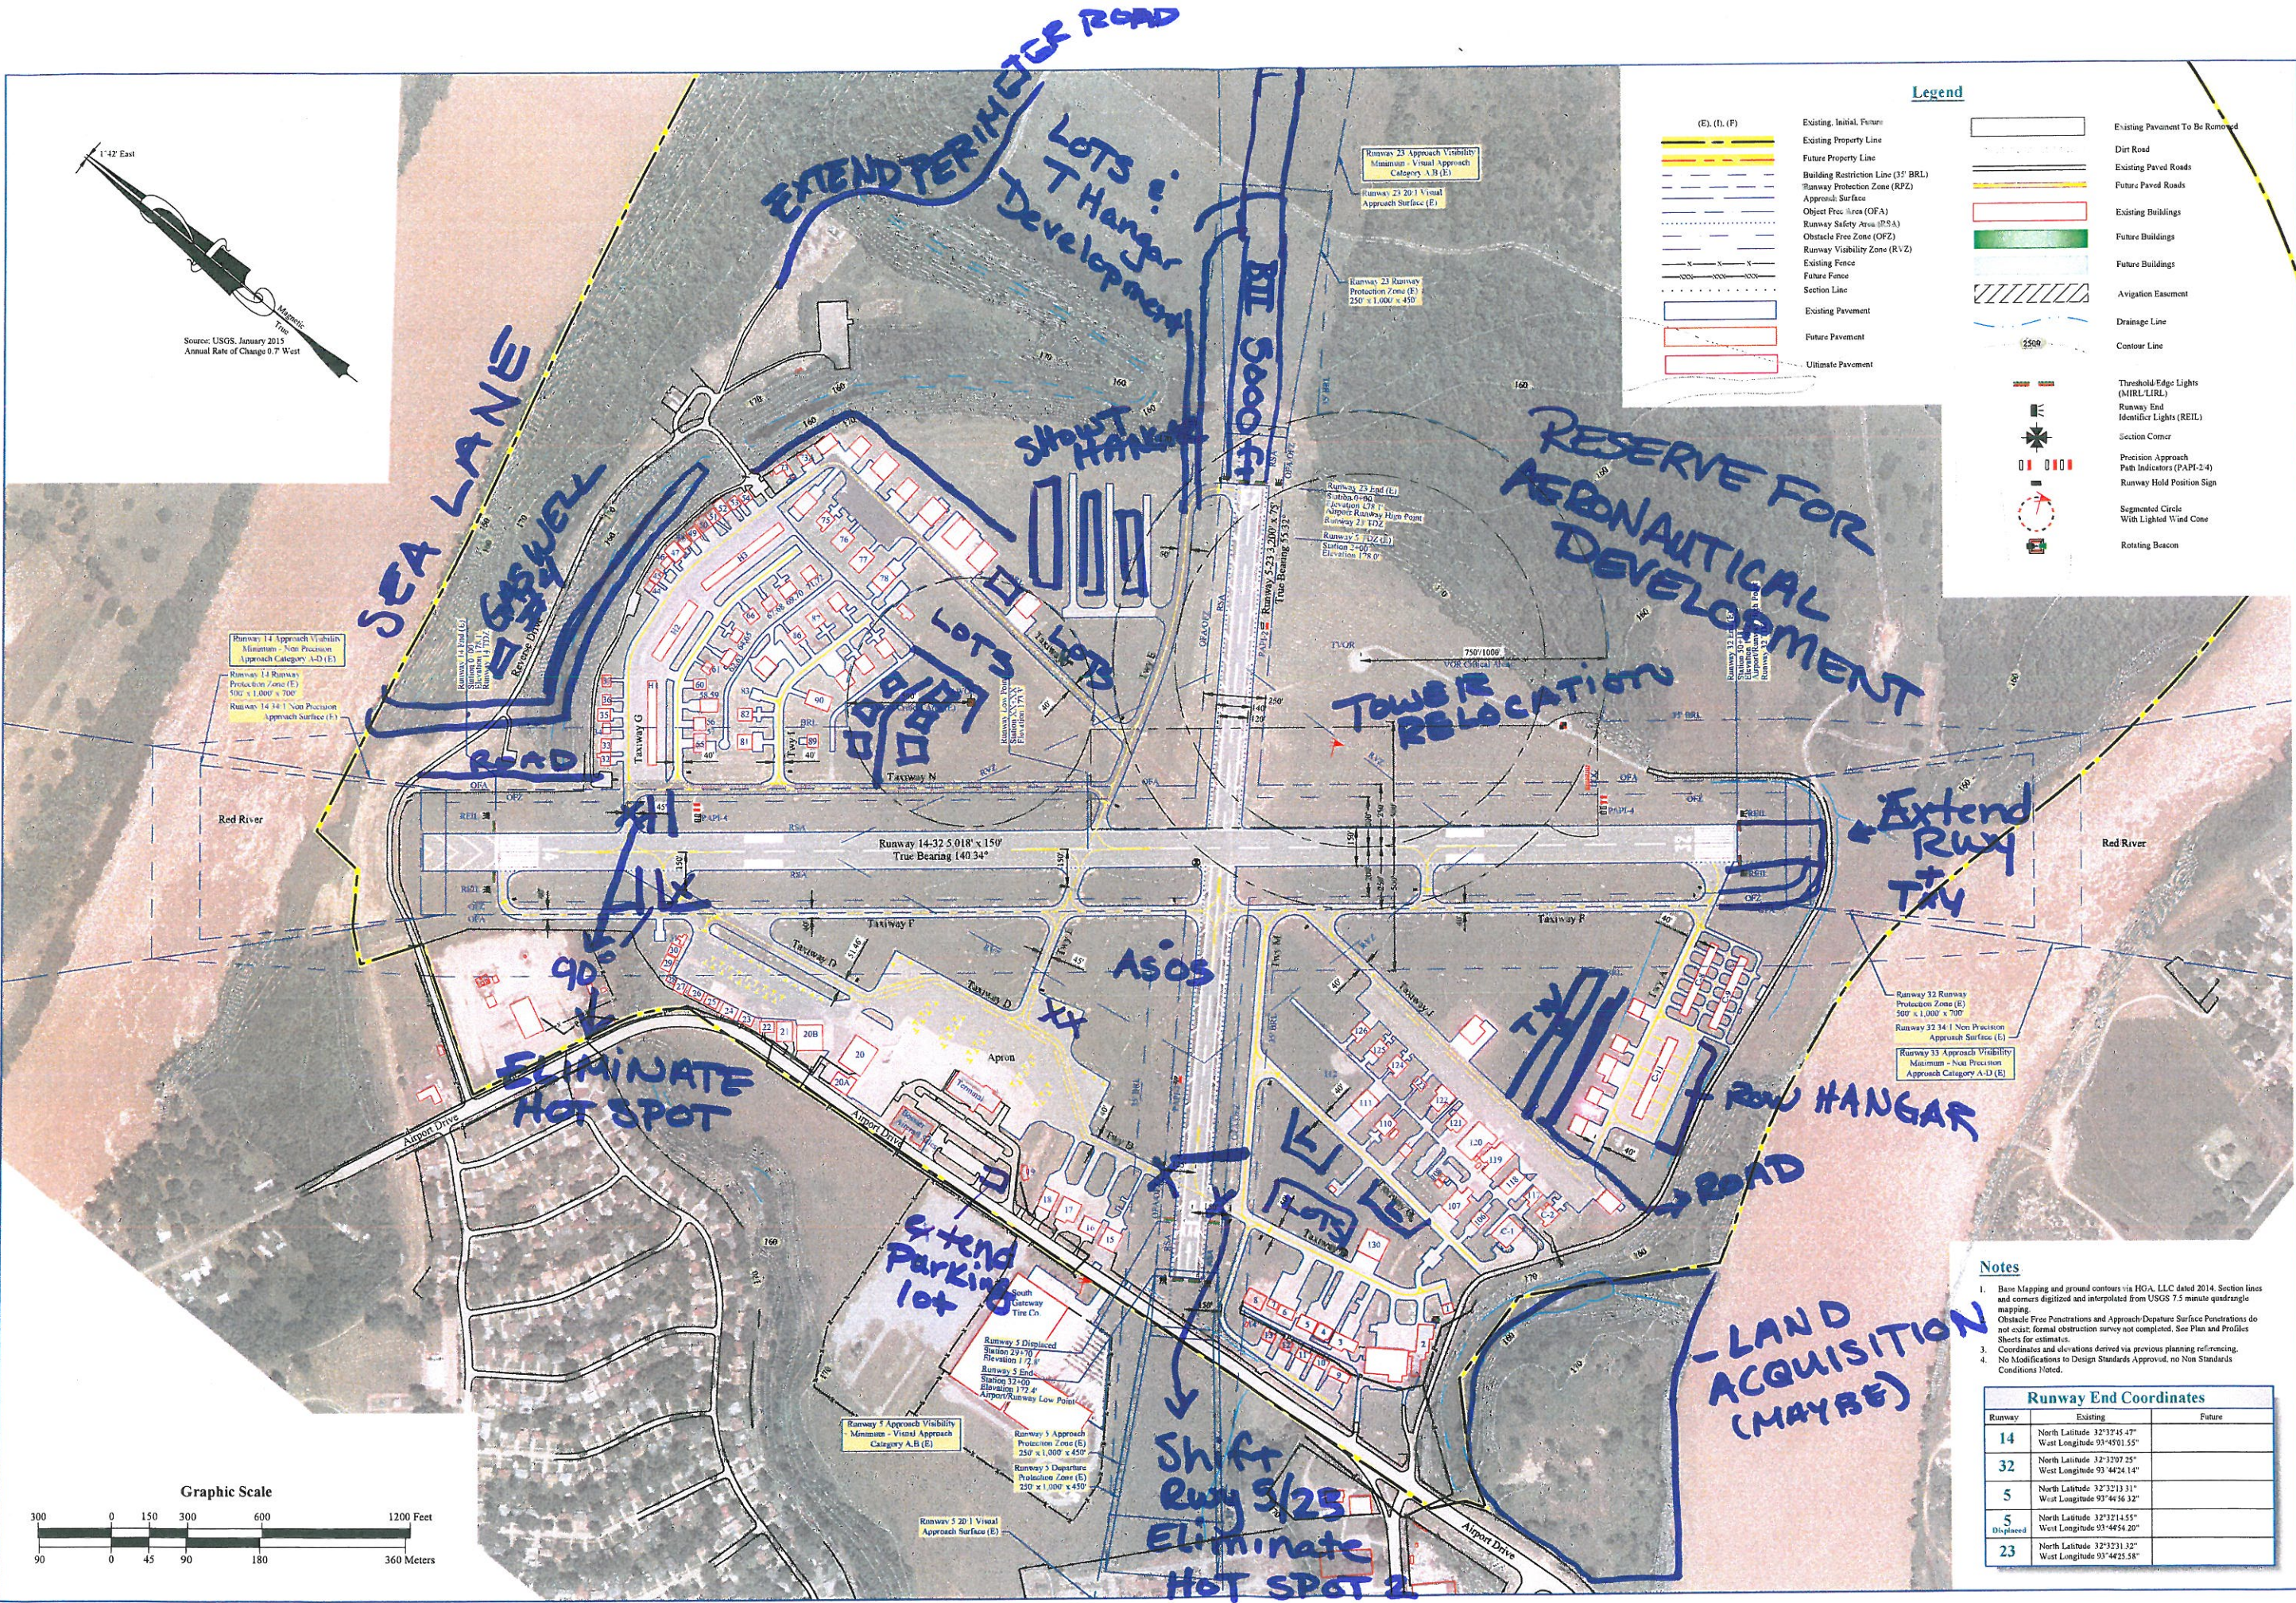

Legend

- (E), (I), (F)
- Existing, Initial, Future
- Existing Property Line
- Future Property Line
- Building Restriction Line (35' BRL)
- Runway Protection Zone (RPZ)
- Approach Surface
- Object Free Area (OFA)
- Runway Safety Area (RSA)
- Obstacle Free Zone (OFZ)
- Runway Visibility Zone (RVZ)
- Existing Fence
- Future Fence
- Section Line
- Existing Pavement
- Future Pavement
- Ultimate Pavement
- Existing Pavement To Be Removed
- Dirt Road
- Existing Paved Roads
- Future Paved Roads
- Existing Buildings
- Future Buildings
- Future Buildings
- Avigation Easement
- Drainage Line
- Contour Line
- Threshold Edge Lights (MIRL/LIRL)
- Runway End Identifier Lights (REIL)
- Section Corner
- Precision Approach Path Indicators (PAPI-2-4)
- Runway Hold Position Sign
- Segmented Circle With Lighted Wind Cone
- Rotating Beacon

Notes

- Base Mapping and ground contours via HGA, LLC dated 2014. Section lines and corners digitized and interpolated from USGS 7.5 minute quadrangle mapping.
- Obstacle Free Penetrations and Approach Departure Surface Penetrations do not exist; formal obstruction survey not completed. See Plan and Profiles Sheets for estimates.
- Coordinates and elevations derived via previous planning referencing.
- No Modifications to Design Standards Approved, no Non Standards Conditions Noted.

Runway End Coordinates

Runway	Existing	Future
14	North Latitude 32°32'45.47" West Longitude 93°45'01.55"	
32	North Latitude 32°32'07.25" West Longitude 93°44'24.14"	
5	North Latitude 32°32'13.31" West Longitude 93°44'36.32"	
5 Displaced	North Latitude 32°32'14.55" West Longitude 93°44'54.20"	
23	North Latitude 32°33'31.32" West Longitude 93°44'25.58"	

Project No.: DTN1438M
Designed By: SPM/KG
Drawn By: KG
Approved By: SPM
Date: January 2015

ADG

ADG DEVELOPMENT GROUP, INC.
3001 Lakeland Drive / Suite 400 C
Jackson, Mississippi 39202
601.922.0020 / 601.922.0071 fax
www.adgairsports.com

AIP Project No. 3-222-

Shreveport
Downtown (DTN)
Shreveport, Louisiana

Existing Airport Layout

Exhibit:
E
of VIII Exhibits